Preliminary Sequence Plan

Sequence 1 – Start October 2007
- Bullpens, Dugout Suite Extensions, and new front row Crown Seating complete March 2008
- Tunnel access to be maintained throughout project

Sequence 3 – Start October 2008
- Crown Club, Dugout Suites, and misc. rooms complete March 2009

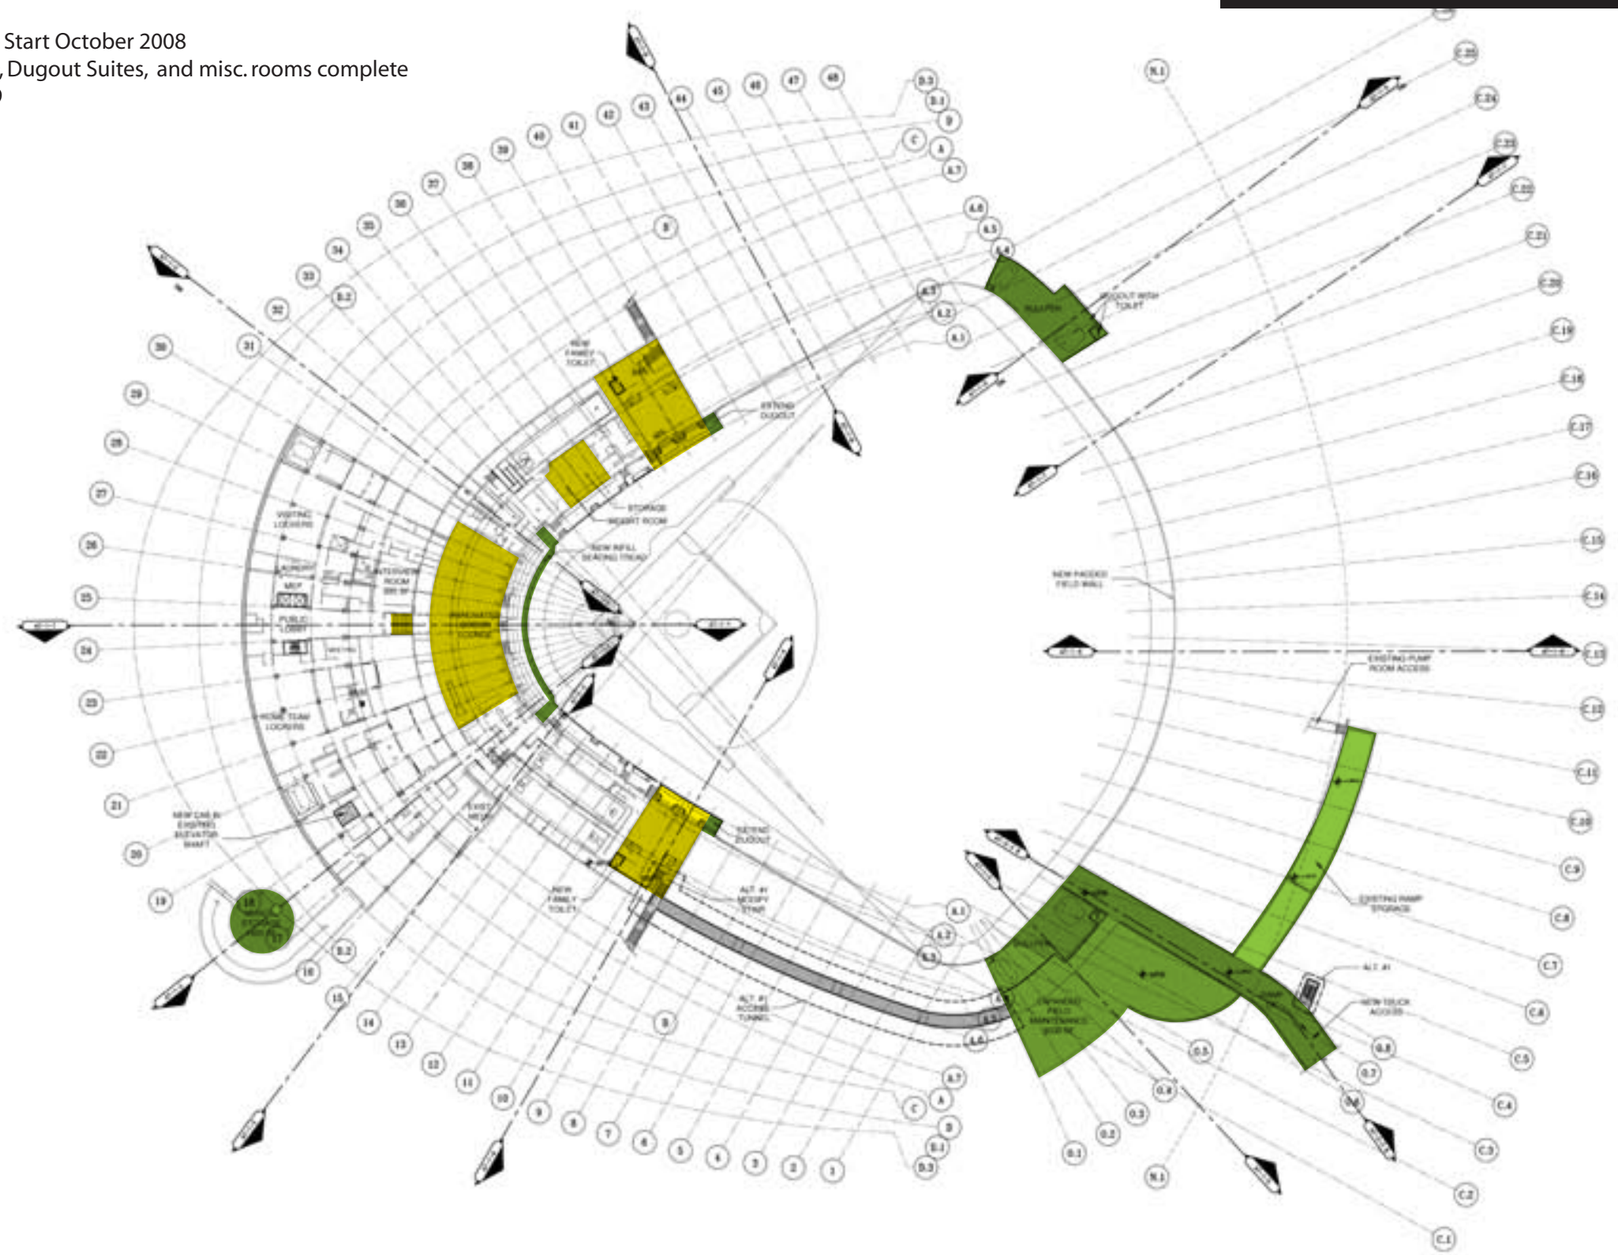

A CLUBHOUSE LEVEL

PROJECT NORTH

NEW CONSTRUCTION
RENOVATED
NEW FLOOR TOPPING

HOK

KAUFFMAN STADIUM RENOVATION & IMPROVEMENTS
KANSAS CITY, MISSOURI

KC

100% SCHEMATIC DESIGN

CLUBHOUSE LEVEL REFERENCE PLAN L1.0

A1-1

FOR REFERENCE ONLY – NOT FOR CONSTRUCTION