Preliminary Sequence Plan

Sequence 2 – Start April 2008
- Administration Building – complete March 2009
- Left & Right Field Wings – complete March 2009

Sequence 3 – Start October 2008
- Broadcast Media – Complete March 2009

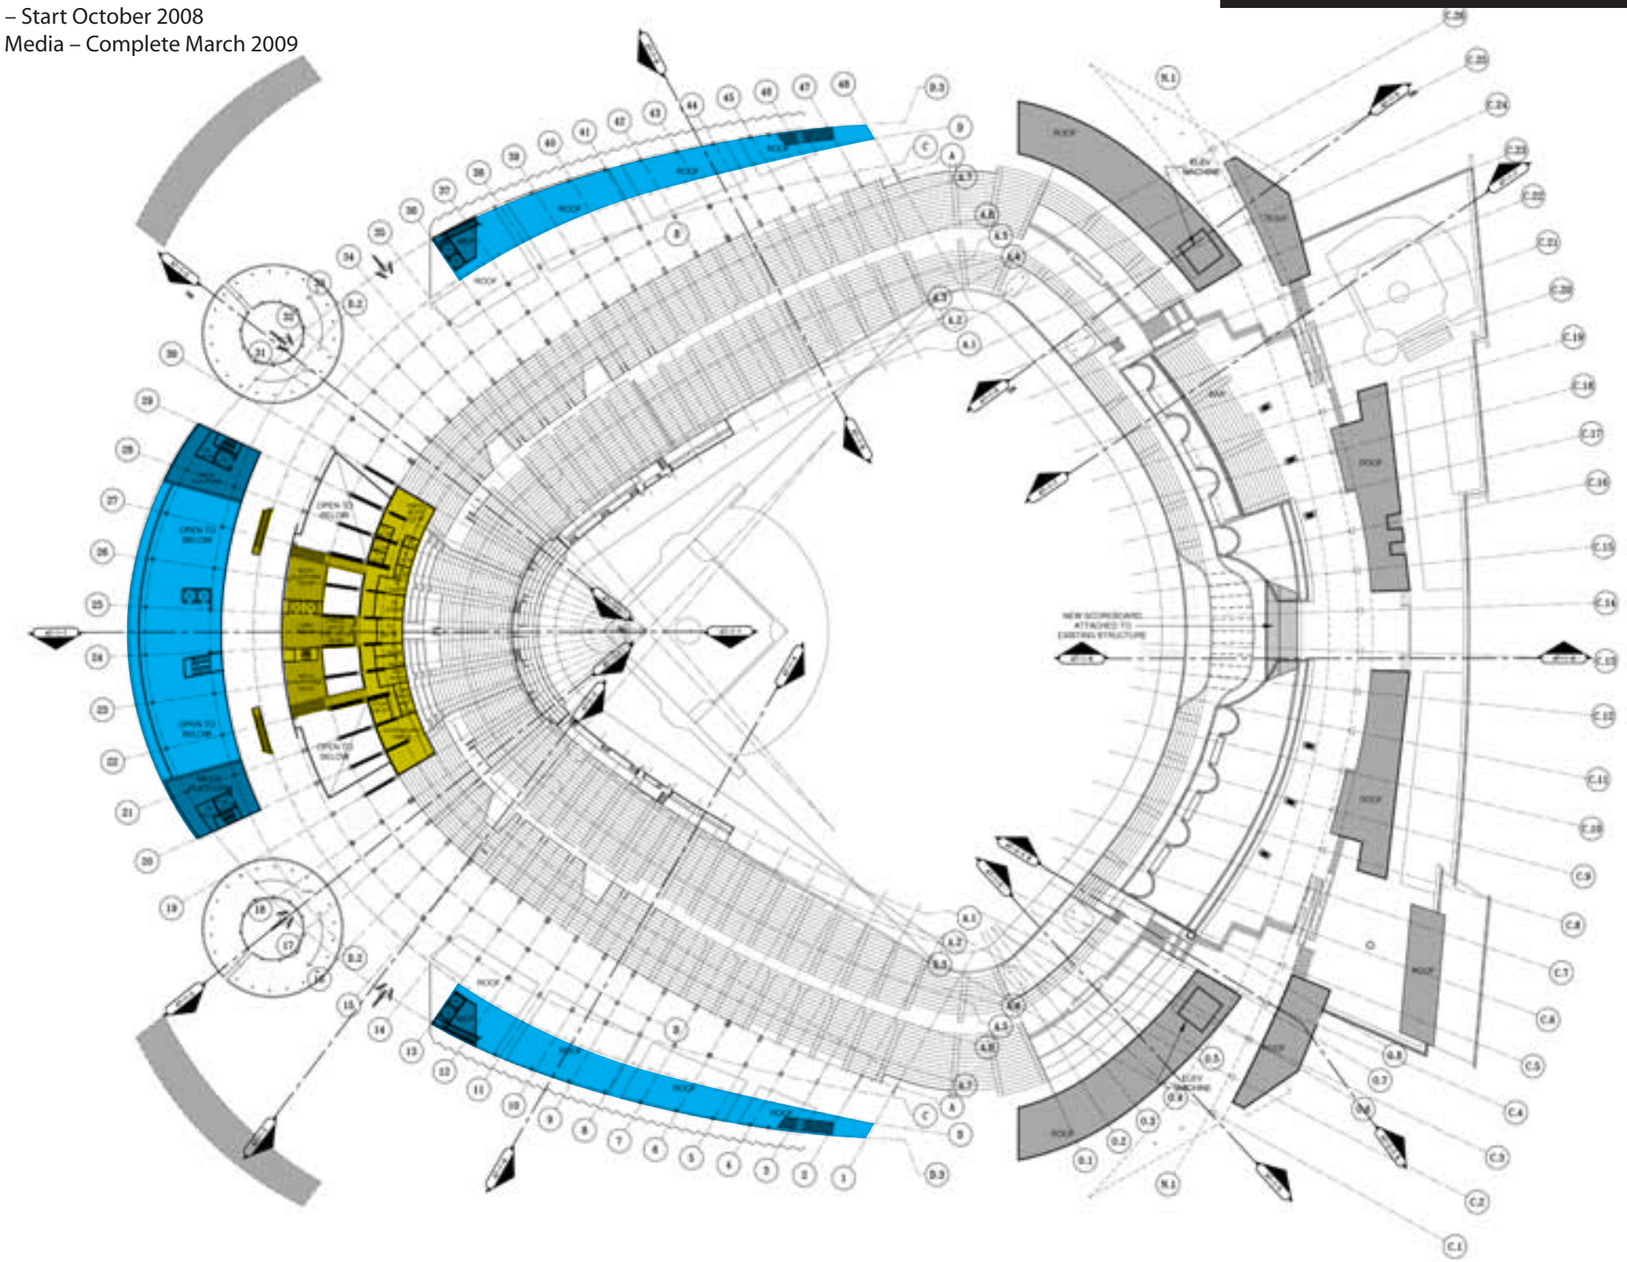

A BROADCAST PRESS LEVEL PLAN
LA.0

NEW CONSTRUCTION
RENOVATED
NEW FLOOR TOPPING

HOK

KAUFFMAN STADIUM RENOVATION & IMPROVEMENTS
KANSAS CITY, MISSOURI

KC

100% SCHEMATIC DESIGN

FOR REFERENCE ONLY – NOT FOR CONSTRUCTION

PROJECT NORTH

BROADCAST PRESS LEVEL REFERENCE PLAN
LA.0

A1-4