Preliminary Sequence Plan

Sequence 2 – Start April 2008
- Administration Building – complete March 2009
- Left & Right Field Wings – complete March 2009
- Escalators & Elevators – complete March 2009

Sequence 3 – Start October 2008
- Writing Press – complete March 2009

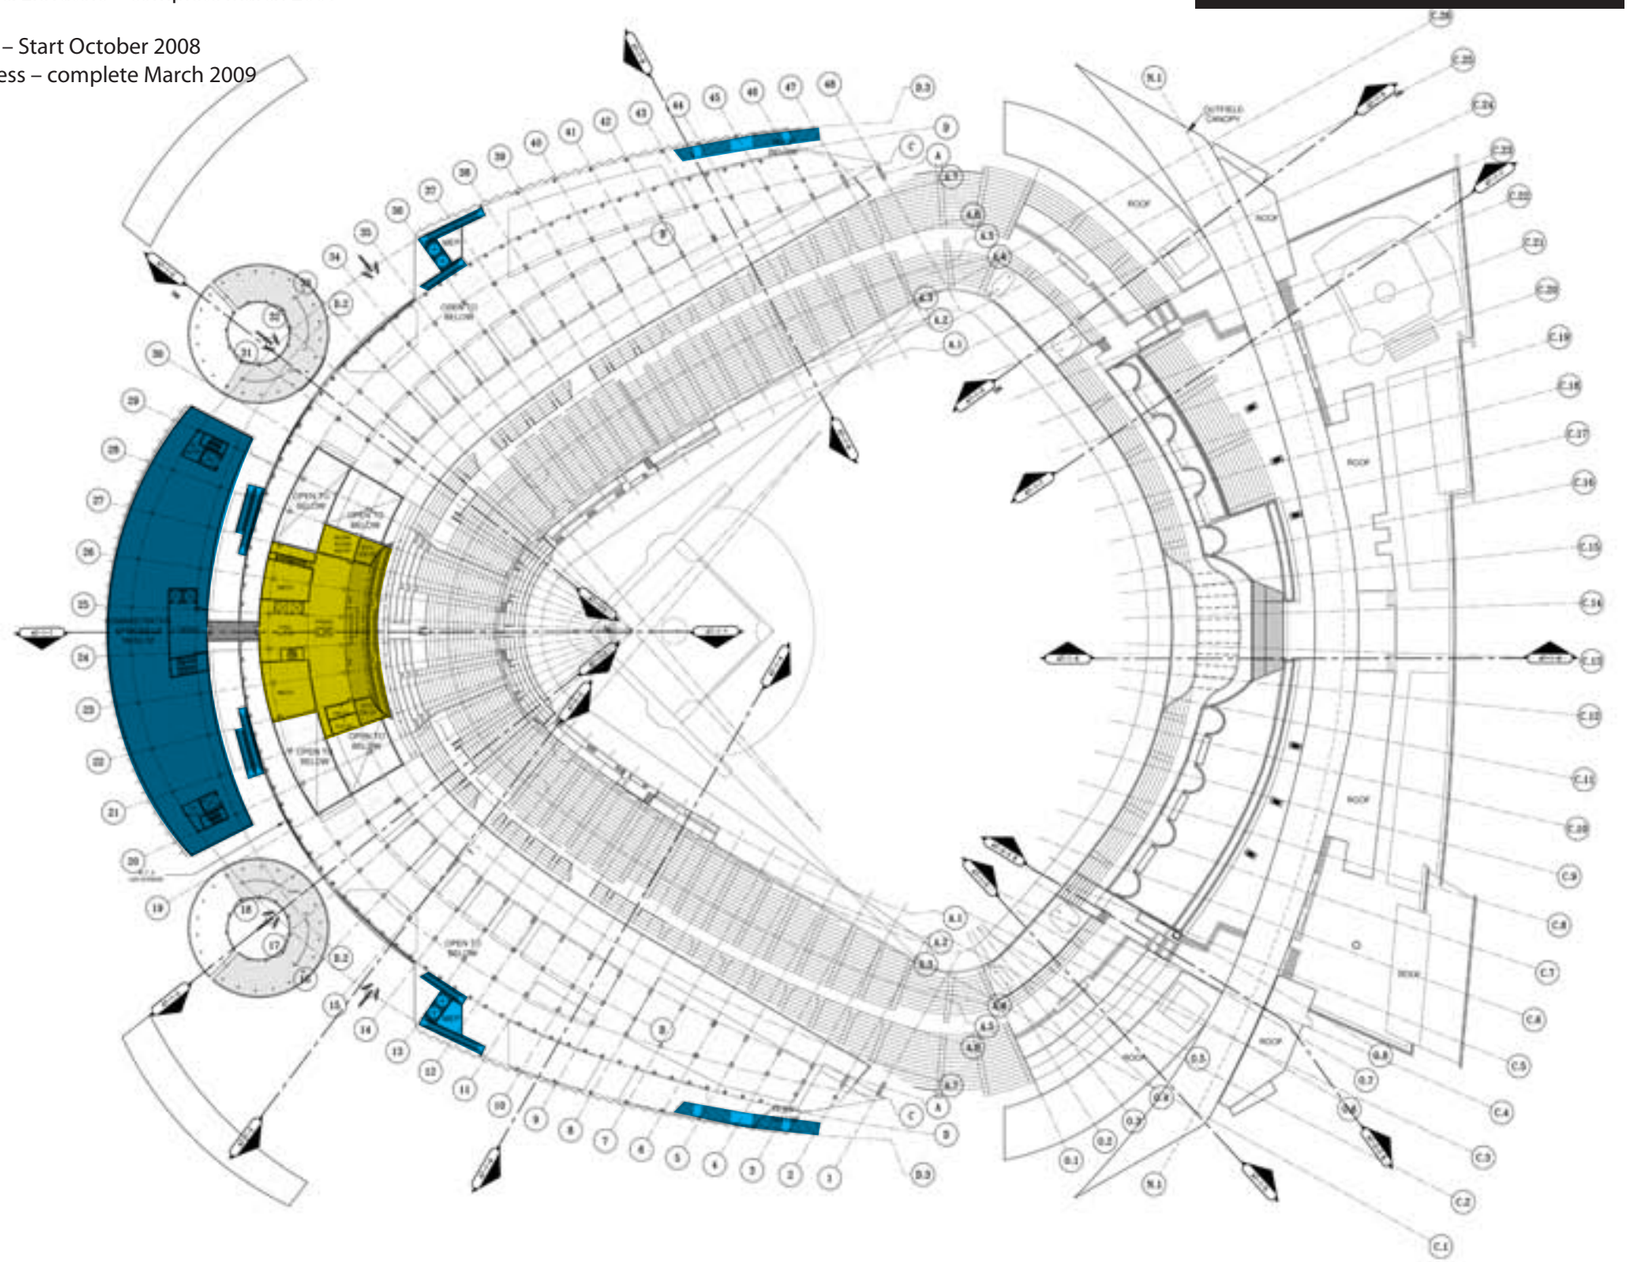

A WRITING PRESS LEVEL PLAN

PROJECT NORTH

NEW CONSTRUCTION
RENOVATED
NEW FLOOR TOPPING

HOK

KAUFFMAN STADIUM RENOVATION & IMPROVEMENTS
KANSAS CITY, MISSOURI

KC

100% SCHEMATIC DESIGN

FOR REFERENCE ONLY – NOT FOR CONSTRUCTION

WRITING PRESS REFERENCED PLAN L3.3

A1-5.5